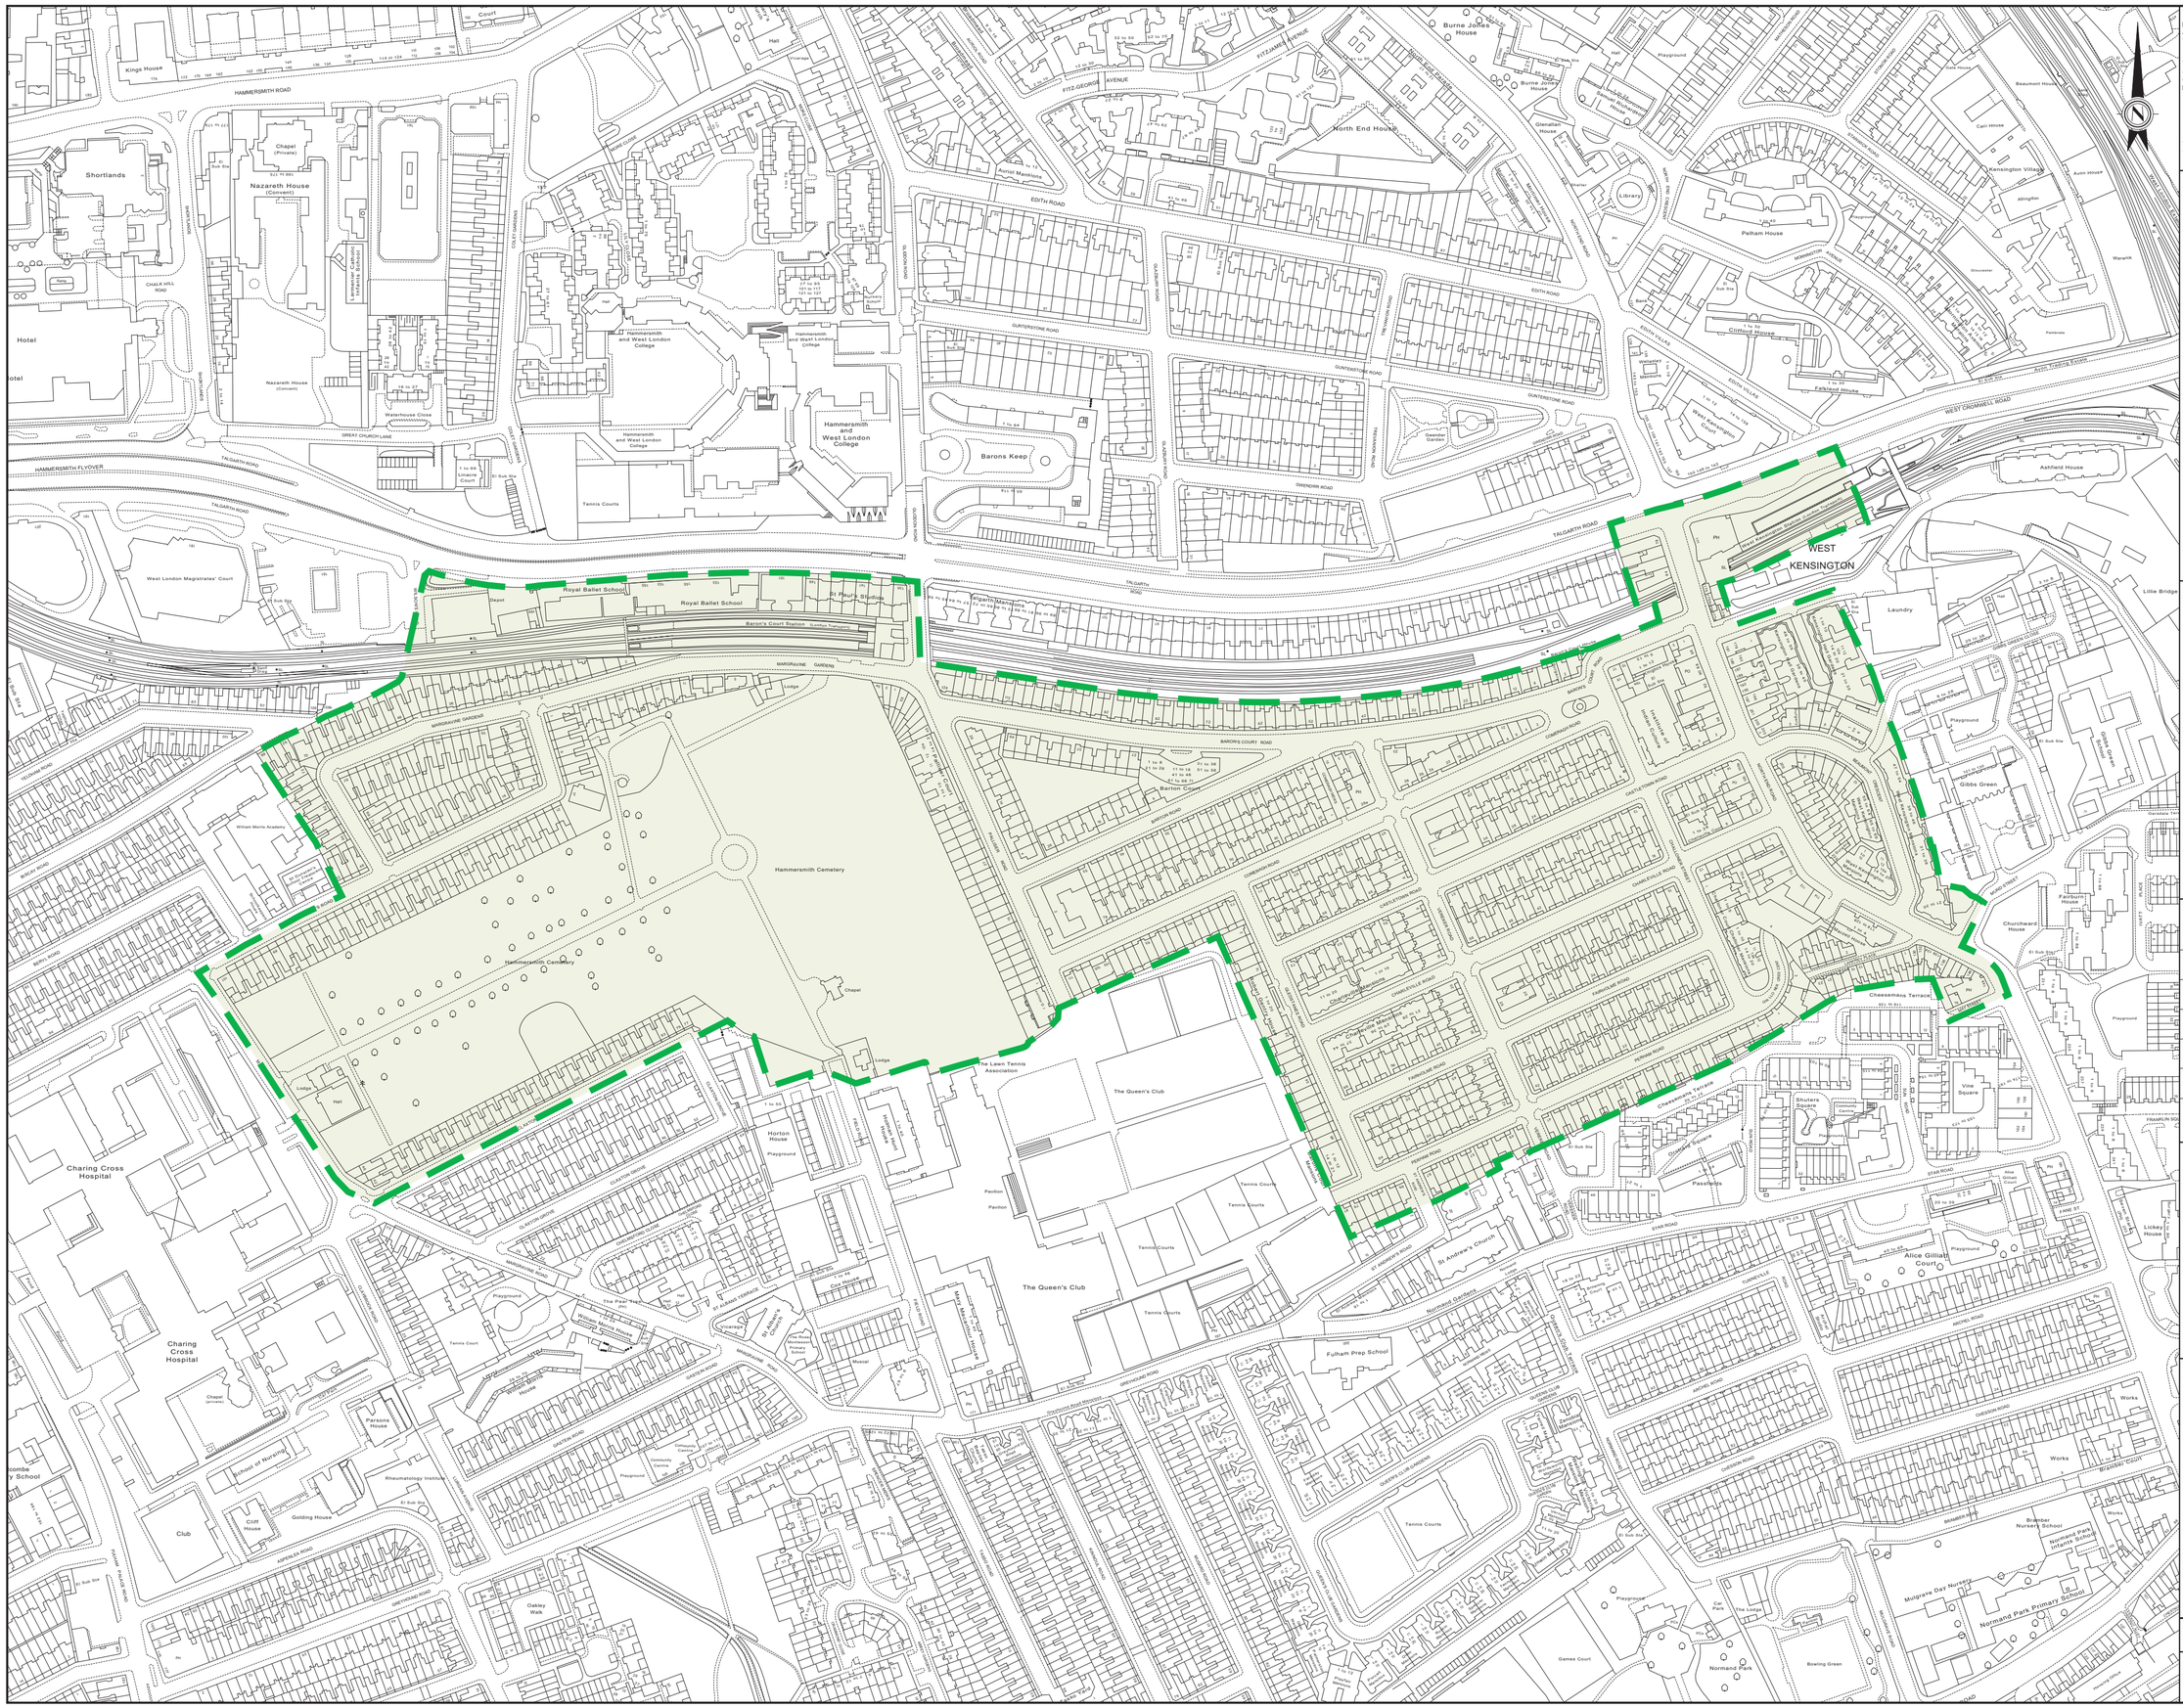

Produced by Highways & Engineering on the Land Survey Mapping System. This drawing is Copyright.

This map is reproduced from Ordnance Survey material with the permission of the Ordnance Survey on behalf of the Controller of Her Majesty's Stationery Office.

© Crown copyright

Unauthorised reproduction infringes Crown copyright and may lead to prosecution or civil proceedings.

L. B. HAMMERSMITH & FULHAM Licence No:LA100019223 2006

FS 32265

LEGEND

CONSERVATION AREA

Revisions

NOTES	Date	Rev.	Init.

	init.	date
surveyed		
levelled		
designed		
drawn / traced	RLK	JUN.'06
checked	WAS	JUN.'06
approved		

scale 1 : 2500

Original Sheet Size A2

LONDON BOROUGH OF HAMMERSMITH & FULHAM

DIRECTOR OF ENVIRONMENT

TOWN HALL, KING STREET
LONDON, W6 9JU

Telephone 020 8748 3020

PROJECT

BARONS COURT

CONSERVATION AREA 27

Drawing Status:

DWG No. 56000/52/27

rev.