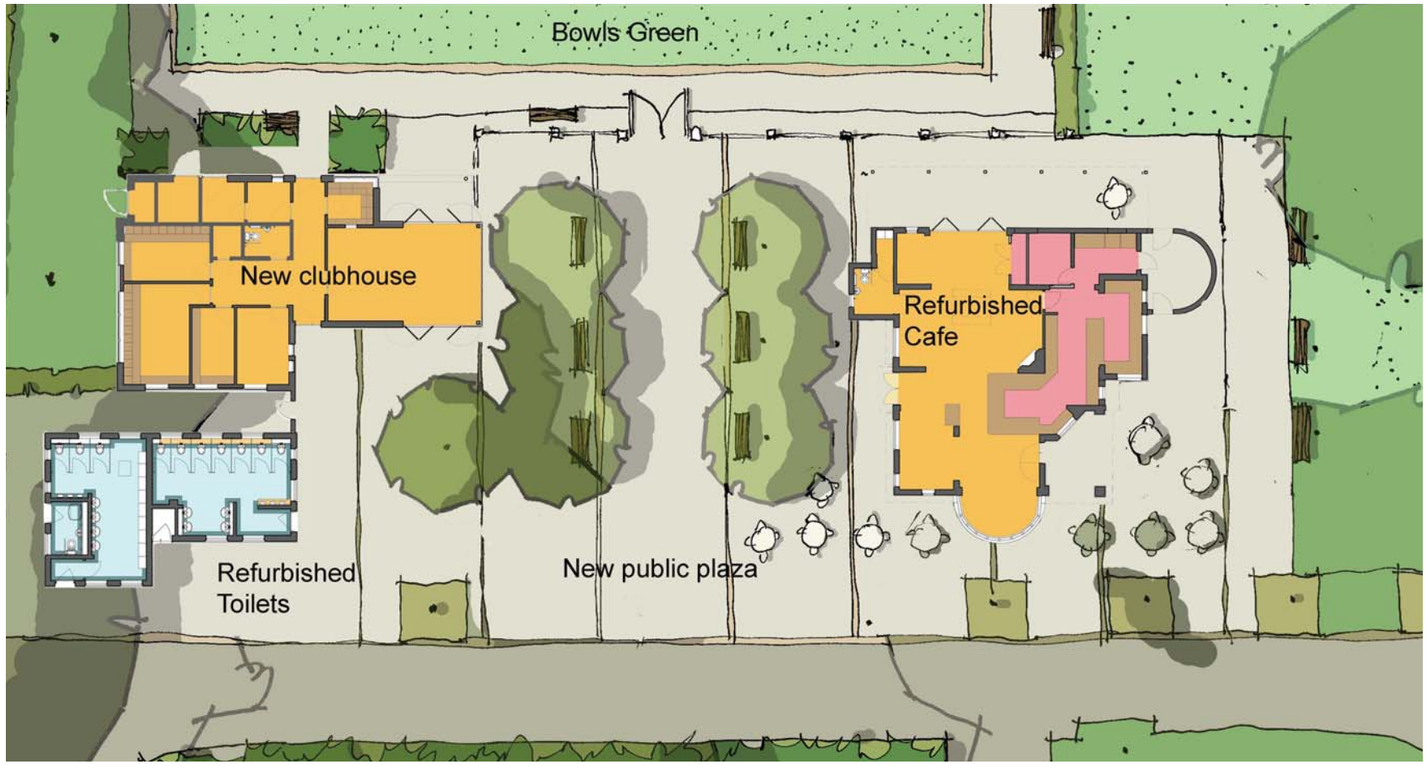

Plan Scale 1:500

Perspective looking south from bowling greens

Café

Envelope of the original 1890's café, of red brick and rough cast render under a clay plain tiled roof, will be fully repaired, including the curved metal roof over the front bay. Internally the existing layout will be amalgamated to provide one large open plan seating area, with central fireplace, with windows to all four aspects. Small extensions to the east and west will house an accessible toilet and bin store.

To the rear, the existing loggia will be reinstated to its full length with glass roof, and will overlook the bowling green.

Club House

The new clubhouse, built to the west of the existing, will accommodate a combined seminar/ club room with adjoining kitchenette used primarily for the bowls club but also available for private community hire.

The building will also contain changing rooms and office for the bowls club, as well as storage.

The building will be in brick with a clay tiled roof. The seminar room roof will have a lower eaves level than the main portion and will have full height glazing to all 3 sides facing the park, plaza and bowls club.

To the rear, a loggia will echo that to the café.

Toilets

The existing toilet building will be retained and generally redecorated externally and internally.
z

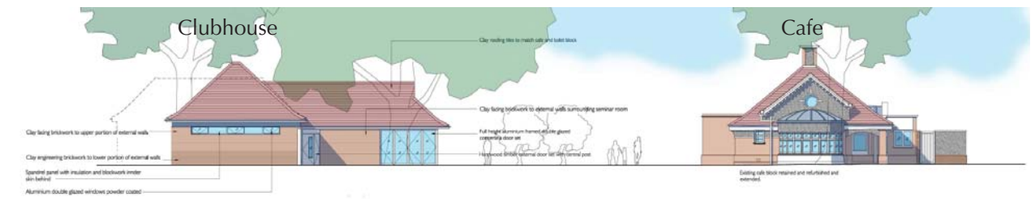

Proposed South Elevation

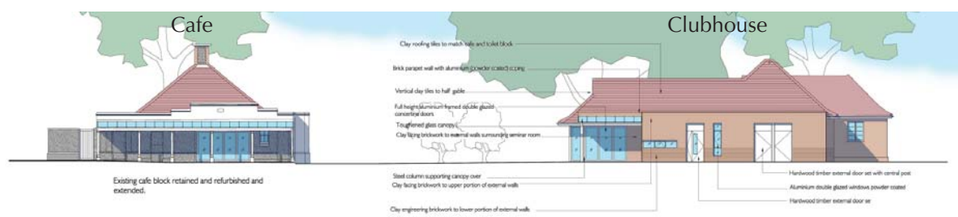

Proposed North Elevation

Heritage LOTTERY FUNDED

h&f putting residents first

Bishops Park and Fulham Palace
Restoration and Revival Project

CAFE, BOWLS CLUBHOUSE

August 2009

cba