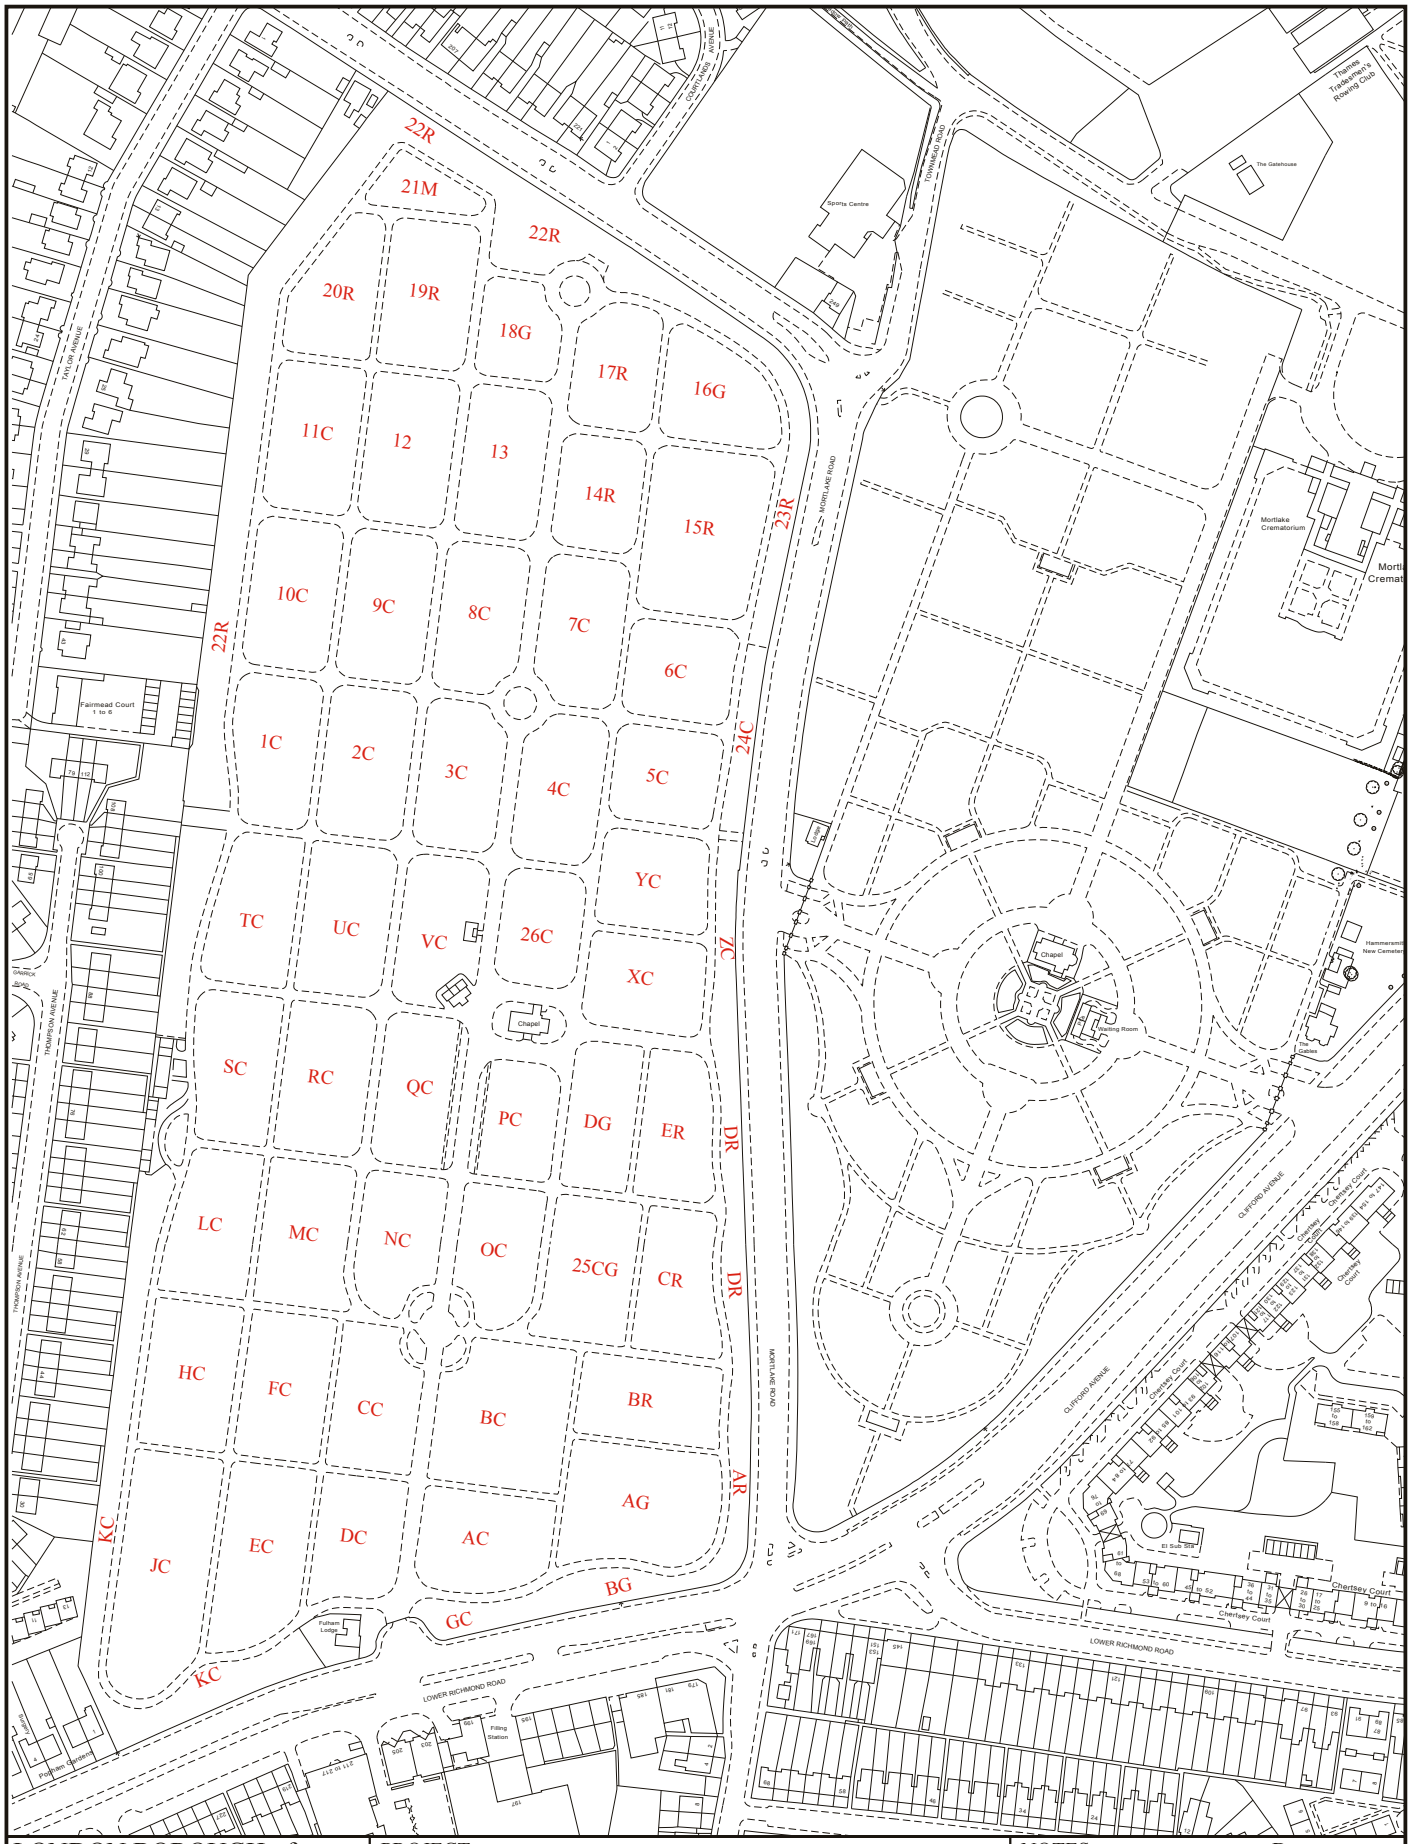

LONDON BOROUGH of HAMMERSMITH & FULHAM
Director of the Environment Department
Town Hall Extension, King Street
London W6 9JU
Tel. 020 8748 3020

Drawn	Checked	
CIB	JLB	
Scale	Date	
NTS	APRIL.'02	
DWG No.	Revision	Checked
62040/2/1		

PROJECT

Location Plan

NORTH SHEEN CEMETERY

Section Layout

© Crown copyright
Unauthorised reproduction infringes Crown copyright and may lead to prosecution or civil proceedings.
L. B. HAMMERSMITH & FULHAM Licence No. LA086398 2002

This map is based upon Ordnance Survey material with the permission of the Ordnance Survey on behalf of the Controller of Her Majesty's Stationery Office.

NOTES

	Date	Rev

- ◇ G Gully
- ○ MH Man Hole
- □ IC Inspection Cover
- ○ SP Stand Pipe
- Tree

Produced by the Highways Division on the Land Survey Mapping System. This drawing is Copyright.

BS EN ISO 9001 FS 32265
A quality assured London Borough for Engineering Services